Rev	Revision notes	Date
–	–	–

Notes

1.

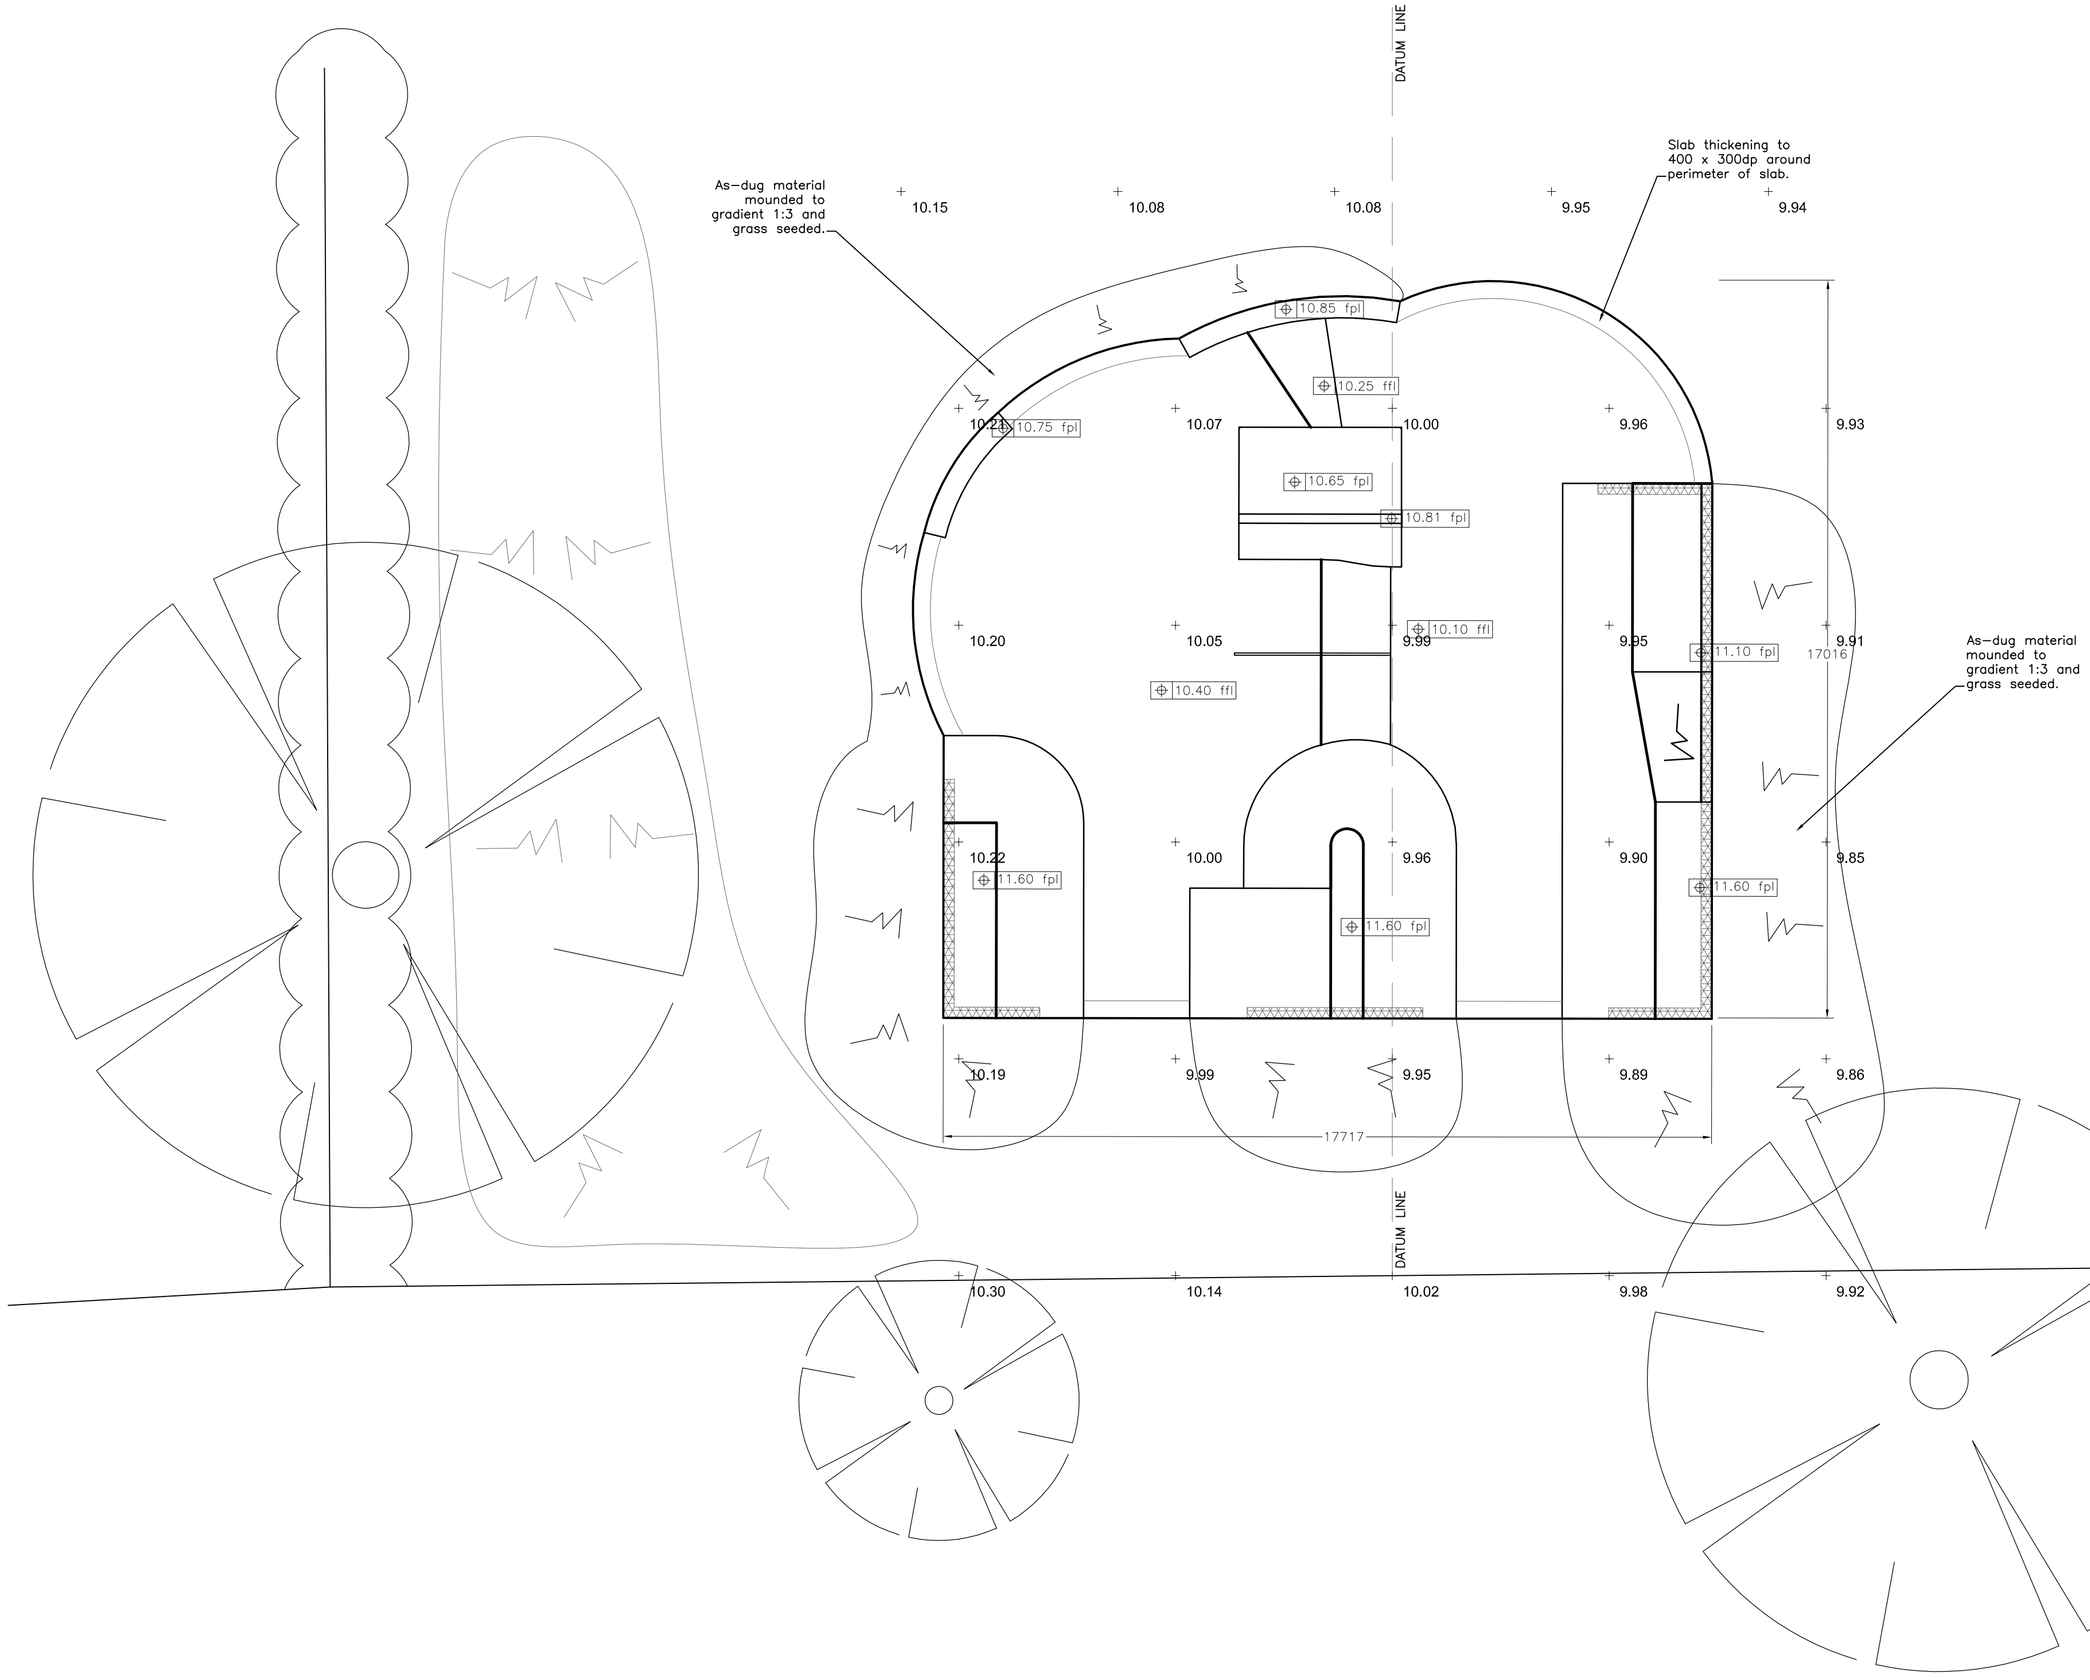

Proposed Site Plan Scale 1:100 @ A1

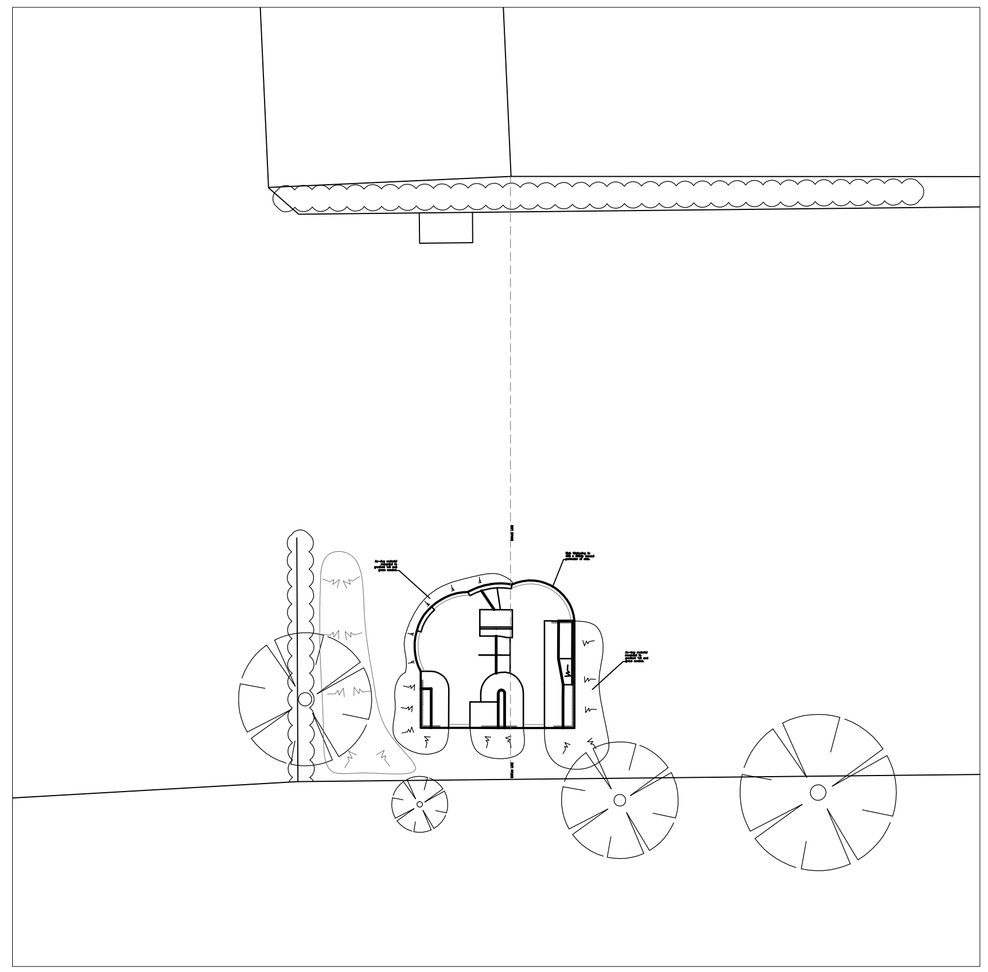

Site Location Plan Scale 1:500 @ A1

This drawing remains the copyright of Freestyle Skateparks and may not be passed on to any third party or reproduced in whole / part without written consent from Freestyle. Every effort has been made to ensure that forms are positioned safely and conform with relevant safety recommendations. For wheeled sports, particular care should be taken to ensure that obstacles are not positioned near to fences, walls, trees, banks, entrances, exits or other hazards that may cause injury to users. The Council should seek independent advice on any aspect of safety if required. Freestyle recommend that these proposals are discussed with representative user groups at the design stage. As all forms are 'tailor made,' virtually any amendment can be made providing the end result is safe.

Site
METHERINGHAM
–

Site Address
–

Client
–

Title
Skatepark
–

Drawn	Checked	Approved
JM	– –	– –
Size	**Scale**	**Date**
A1	As shown	–

Freestyle Skateparks
135a High Street
Rickmansworth
Herts WD3 1AR
t. (0)1923 777 111
e. info@freestyleskateparks.com

Drawing Status
SKETCH

Drawing no.	Revision
METH–SKL01	C